FilmL.A., Inc.
1201 W. 5th Street, Suite T-800
Los Angeles, CA 90017
t: (213)977-8600 - f: (213)977-8601
www.filmla.com

Summary Information

Permit No: F00030459-H **Type of Permit:** FILMING **Release Date:** 08/25/2010

Production Company WARNER BROS TELEVISION PRODUCTION

Insured Company Name WARNER BROS TELEVISION PRODUCTION

Contact Phone No. 1 818-954-4100
Contact Phone No. 2
Fax 818-954-7870
Address 4000 WARNER BLVD
BURBANK, California 91522

Production Title THE CLOSER

Type of Production TV Drama

Producer RONNIE CHONG

Director Michael Robin

1st AD JOAN CUNNINGHAM

Production Manager RONNIE CHONG

FilmL.A. Coordinator Erica Wade

Location Manager ANDREE JUVILER
Primary Phone Office - 323-871-4410
Secondary Phone Mobile - 310-709-9355

Location Assistant MARGARET GIORDANO
Primary Phone Office - 323-871-4410
Secondary Phone

Fees

Total Permit Fee $0.00

Number of Locations 1

NOT A PERMIT

FilmL.A., Inc.
1201 W. 5th Street, Suite T-800
Los Angeles, CA 90017
t: (213)977-8600 - f: (213)977-8601
www.filmla.com

Summary Information — Location

Location 1 of 1

Permit Number	F00030459-H	**Location Manager**	ANDREE JUVILER
Production Company	WARNER BROS TELEVISION PRODUCT...	Primary Phone	Office - 323-871-4410
Insured Company	WARNER BROS TELEVISION PRODUCT...	Secondary Phone	Mobile - 310-709-9355
Production Title	THE CLOSER		

Location Address 1324 S Normandie Ave, Los Angeles, CA, 90006

Location Type Church

Prep Dates 8/24/2010 - 8/24/2010 05:00 - 08:00

Film Dates 8/24/2010 - 8/24/2010 07:00 - 22:00

Strike Dates 8/24/2010 - 8/24/2010 17:00 - 22:00

Open or Closed to the Public Closed

Generic Conditions
Community Survey Obtained
Equipment vehicles may park on one side of street
Must Maintain 5' Clearance on Sidewalks/Walkways
No Cast and Crew parking on areas streets.
Number of uniformed officers listed on the permit is a minimum requirement. Permittee remains responsible for deploying a sufficient number of uniformed officers to provide traffic and crowd control to ensure the safety of the film crew and the public.
Uniformed officers shall have a copy of the film permit in their possession and are required to confirm that all traffic control signage devices are in place.

Please see attached document normandie.30459.pdf

Equipment on Location

Type	Quantity
5 or 10 ton trucks	5
Cast/Crew vehicles	85
Condors	1
Cranes	1
Cube Trucks	1
Generator	2
Honey Wagons	1
Motor Homes	4
Picture vehicles	3
Portable restrooms	1
Stakebed Trucks	5
Vans	5

Personnel on Location

Type	Quantity
Cast	10
Crew	75
Extras	125
Off-Duty/Retired LAPD Officer(s)	2
Spot Check	1

Filming Activities Drive ups & away; Equipment on property; Equipment on sidewalk, in curb lane & across street; Exterior Dialogue; Intermittent pedestrian control; Intermittent traffic control - 2 minute standard (except 0700-0900 hrs & 1500-1900 hrs); Dolly and Track; Running Cable; Exterior Dialogue on Church Property; Scene: Crowd waiting to enter Church, Preparation for memorial, Crowd line up on sidewalk on Normandie waiting to enter Church Property;

Jurisdiction **Political:** Los Angeles City - Council District 14 **Police:** Los Angeles Police Department **Fire:** Los Angeles City

Coordinator Note WALKTHRU FOR CREW PARKING APPROVED BY INSP ROTH, SPOT CHECK OK

Coordinator Note WALKTHRU APPROVED BY INSP ROTH, SPOT CHECK OK

NOT A PERMIT

FilmL.A., Inc.
1201 W. 5th Street, Suite T-800
Los Angeles, CA 90017
t: (213)977-8600 - f: (213)977-8601
www.filmla.com

Summary Information — Location

Permit Number	F00030459-H	**Location Manager**	ANDREE JUVILER
Production Company	WARNER BROS TELEVISION PRODUCT...	Primary Phone	Office - 323-871-4410
Insured Company	WARNER BROS TELEVISION PRODUCT...	Secondary Phone	Mobile - 310-709-9355
Production Title	THE CLOSER		

Coordinator Note RIDER E RELEASES LOCATION

Parking

Base Camp
Location Type : Private Parking Lot
Street : Raleigh Studios

Crew Parking
Location Type : LAUSD Property
Street : 980 S Hobart

Lane / Full Closure E/S CURB LANE OF NORMANDIE AVE, PICO BLVD - 15TH ST

Approximate Footage 0 - 300

Date(s) 8/24/2010 to 8/24/2010 **Time(s)** 09:00 to 22:00

NOT A PERMIT

Permit #F00030459-H

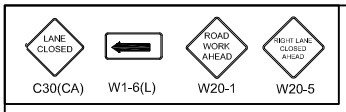

TRAFFIC CONTROL FOR:
WARNER BROS
"THE CLOSER"
FILMING

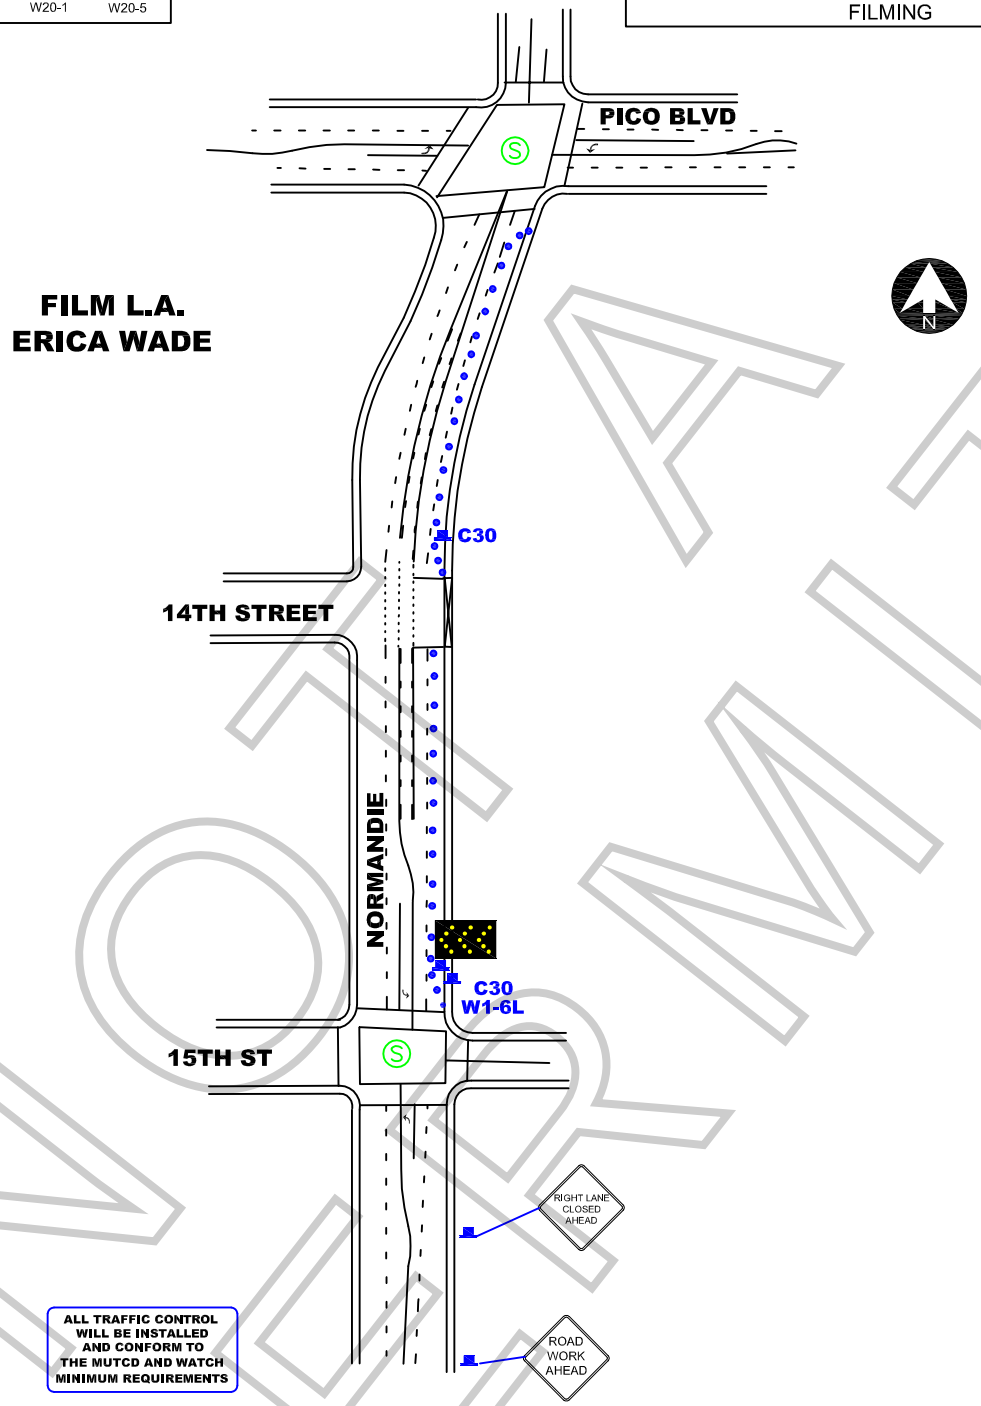

NOT A PERMIT

WORK ZONE TRAFFIC CONTROL PLAN GENERAL NOTES

1. DATE/TIME: 8-24-10 FROM 09:00 HOURS TO 22:00 HOURS.
2. ALL SIGNING, STRIPING, AND TRAFFIC CONTROL DEVICES SHALL CONFORM TO THE (CURRENT) STATE OF CALIFORNIA DEPARTMENT OF TRANSPORTATION (CALTRANS) STANDARD PLANS AND STANDARD SPECIFICATIONS, CALIFORNIA MUTCD, AND ANY ADDENDUMS THERETO, AND AS SHOWN ON THESE PLANS, SYMBOLS AND ABBREVIATIONS USED ARE SHOWN ON CALTRANS STANDARD PLANS A10A&B, A20A-D, AND A24A-E.
3. THERE WILL BE NO INTERFERENCE WITH TRAFFIC SIGNALS OR CROSSWALKS.
4. CONES WILL BE 28" MINIMUM HEIGHT AND HAVE REFLECTORIZED SLEEVES FOR NIGHT WORK.
5. POLICE WILL DIRECT TRAFFIC IF NECESSARY.

JCL BARRIDADE COMPANY.
2334 E. EIGHTH ST., CA 90021
Ph: (213) 622-9775
Fax: (213) 622-9790
CA Lic # 805357
TRAFFIC PLAN DRAWN BY:
ISMAEL RODRIGUEZ

PROJECT LOCATION:
NORMANDIE
PICO TO 15TH ST
CITY OF LOS ANGELES, CA

LOCATION CONTACT:
MIKE TARIS
OFFICE #: 818.706.8022

Project	Sheet
Date	1 OF 1
Scale: N.T.S.	